N:\CAD\Land Projects\2016\46-16-east-vassalborro\dwg\46-16-boatlaunch.dwg, 4/27/2017 2:43:37 PM, Adobe PDF

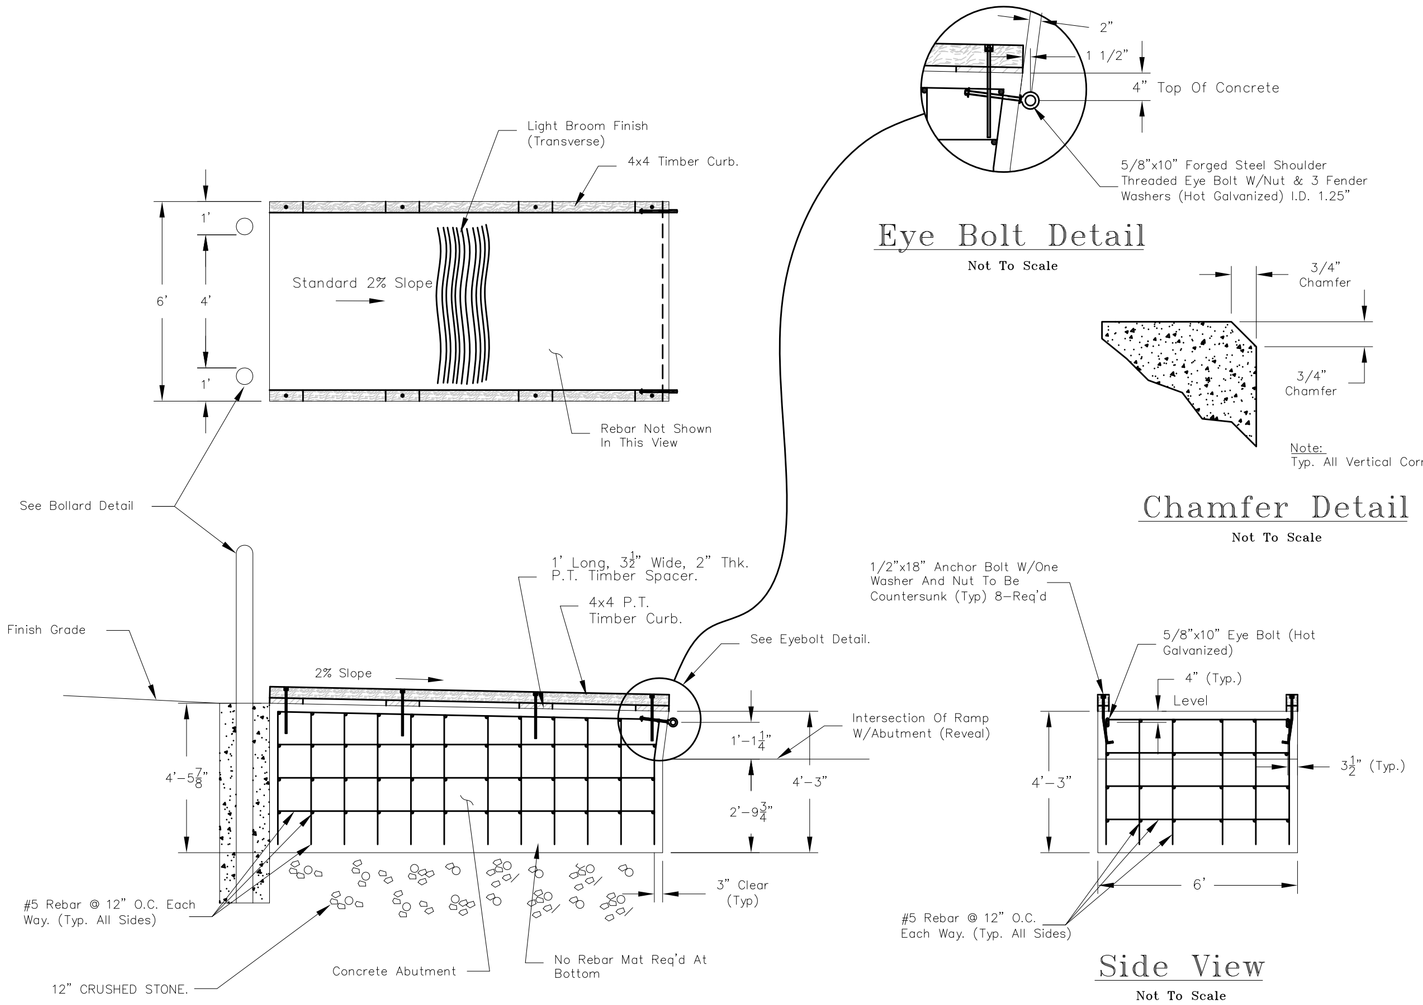

Elevation
Not To Scale

Eye Bolt Detail
Not To Scale

Note:
Typ. All Vertical Corners.

Chamfer Detail
Not To Scale

Side View
Not To Scale

NOTE:
ALL CONCRETE SHALL BE 4,000 PSI MIN.

Standard 6' Wide Concrete Abutment

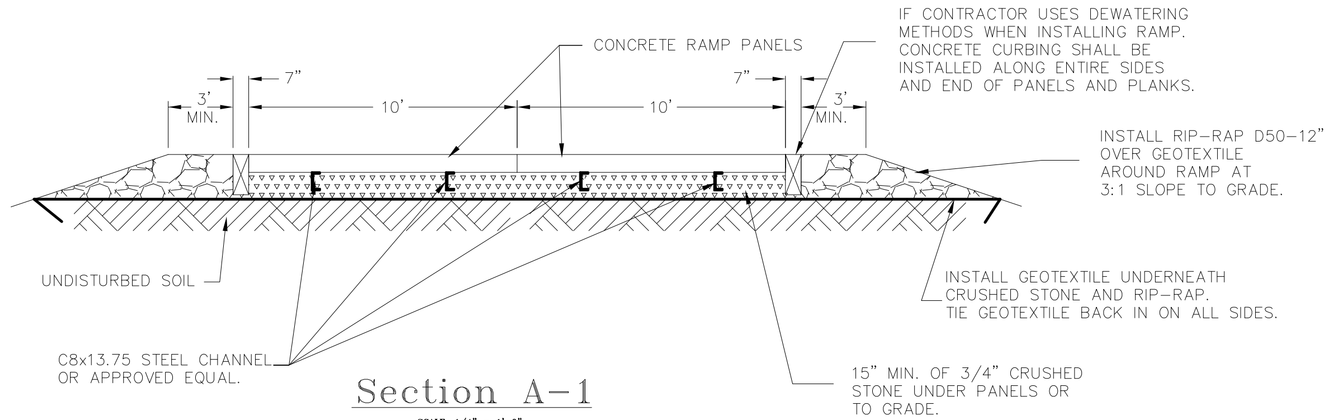

Section A-1
SCALE: 1/4" = 1'-0"

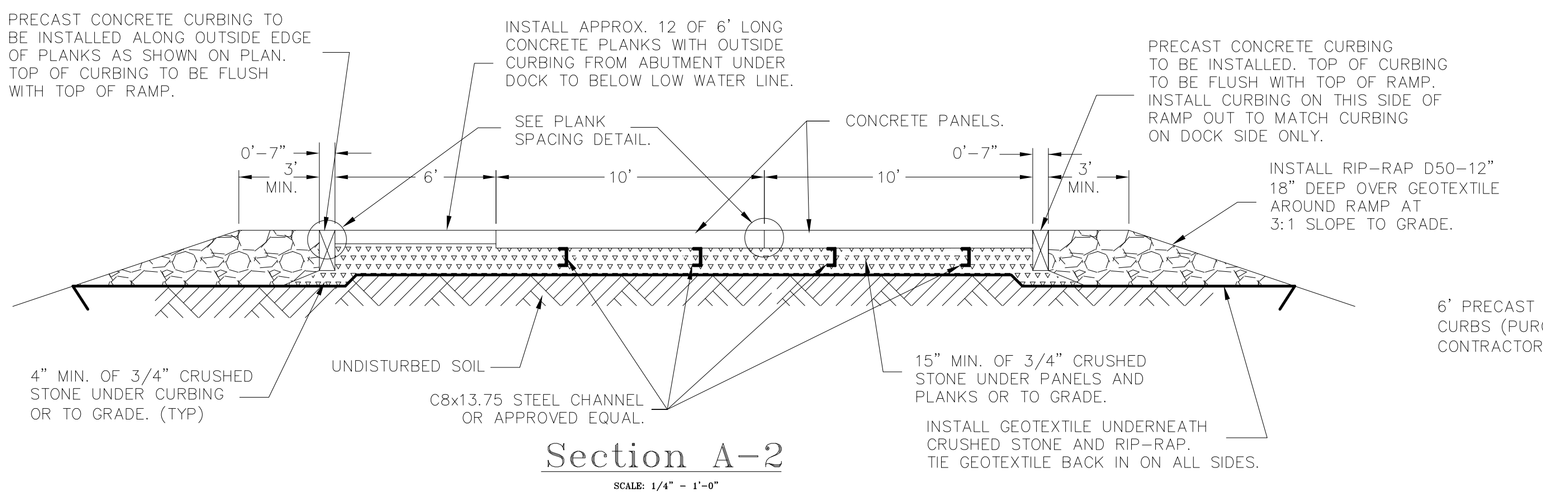

Section A-2
SCALE: 1/4" = 1'-0"

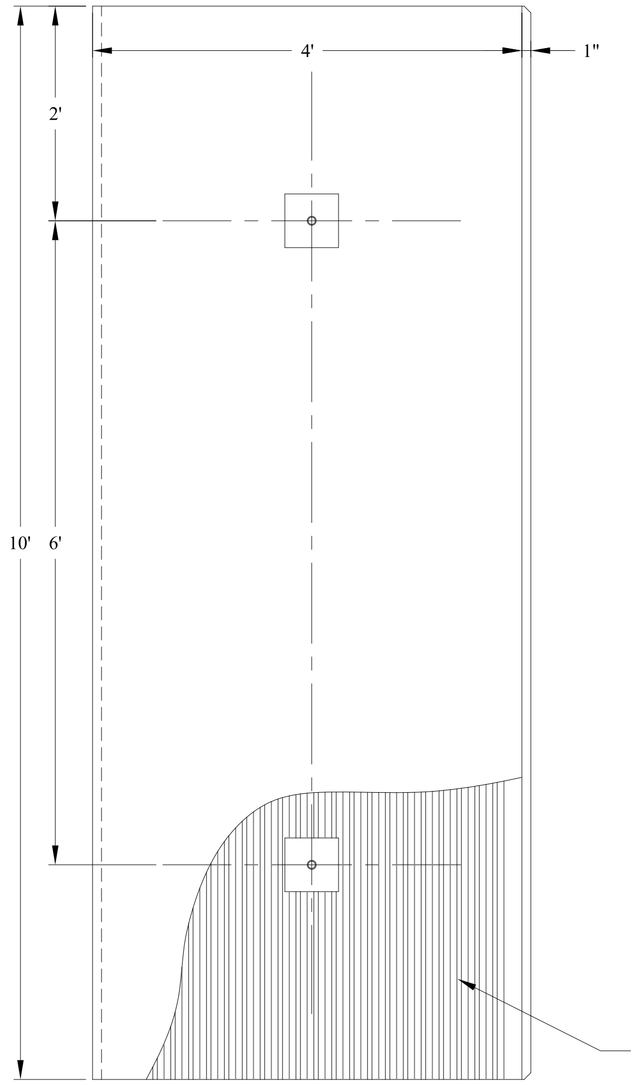

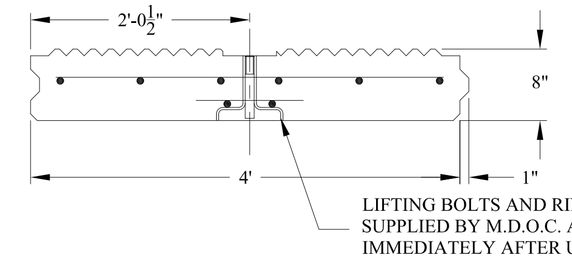

Concrete Boat Ramp Panel
Not To Scale

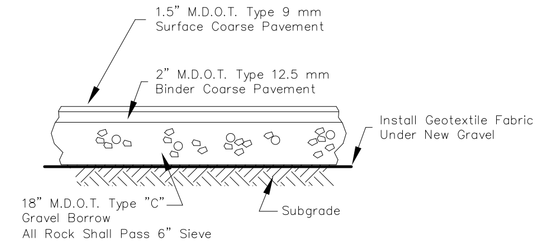

Typical Paved Area Section
Not To Scale

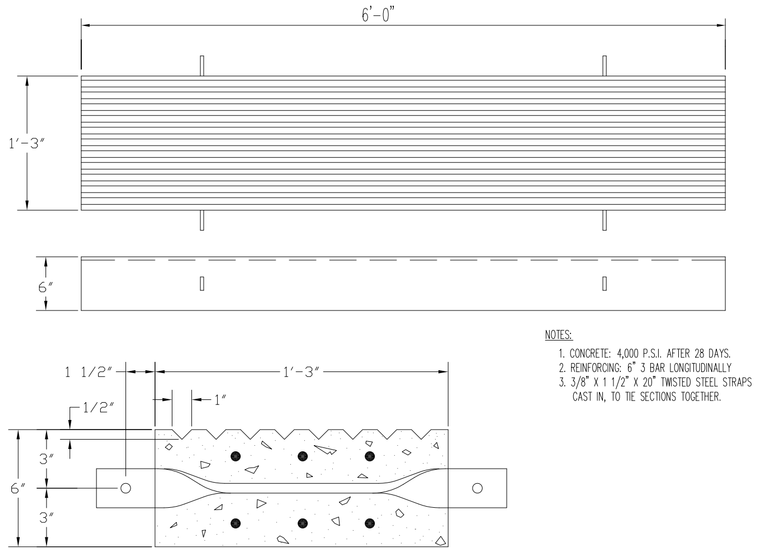

NOTES:
1. CONCRETE: 4,000 P.S.I. AFTER 28 DAYS.
2. REINFORCING: 6" 3 BAR LONGITUDINALLY
3. 3/8" X 1 1/2" X 20" TWISTED STEEL STRAPS CAST IN, TO TIE SECTIONS TOGETHER.

Concrete Plank Detail
NOT TO SCALE

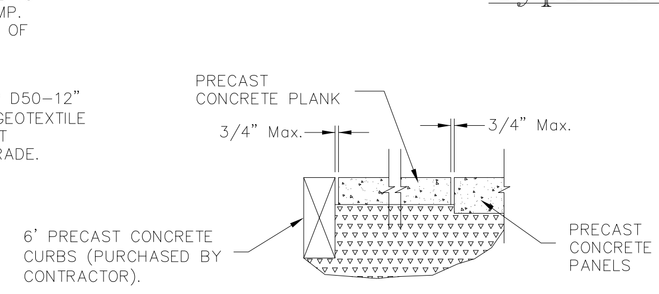

Plank Spacing Detail
NOT TO SCALE

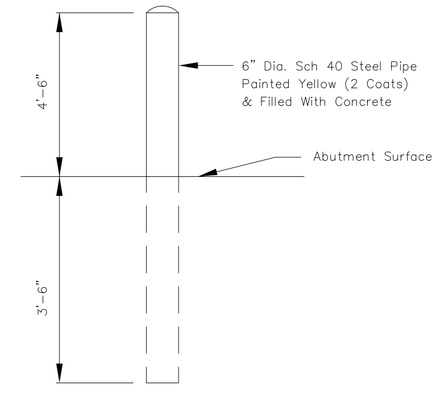

Bollard Detail
Not To Scale

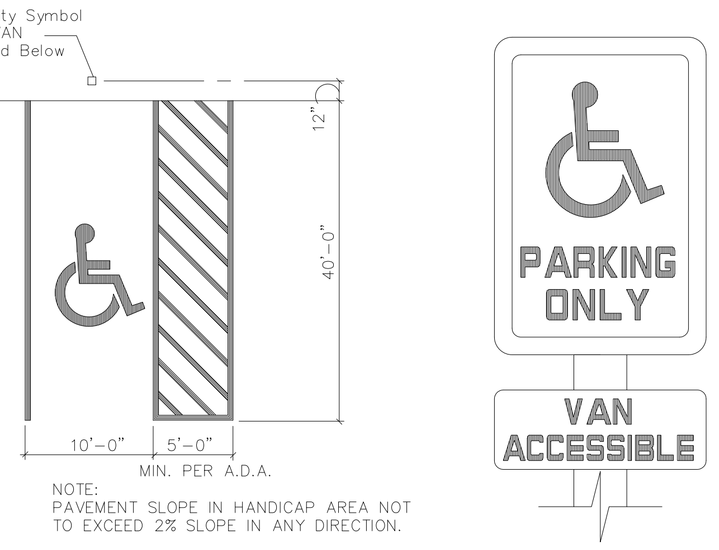

NOTE:
PAVEMENT SLOPE IN HANDICAP AREA NOT TO EXCEED 2% SLOPE IN ANY DIRECTION.

Handicap Parking Detail
Not To Scale

No.	Revisions	Date	App'd.
	ISSUED FOR PERMITTING	3/27/17	

BOAT LAUNCH RECONSTRUCTION

MDOC — EAST VASSALBORRO, MAINE

DETAILS

© AEHodsdon CONSULTING ENGINEERS
10 Common St. Waterville, Me. 04901 (207) 873-5164

Drawn By: BB	Scale: AS NOTED
Checked By: RSP	Date: 3/27/17
Approved By: AEH	Date: 3/27/17
File No. 46-16-BOATLAUNCH.DWG	46-16-EAST-VASSALBORRO

Sheet No. 3 Of 3

PRELIMINARY WITHOUT ORIGINAL SIGNATURE AND SEAL